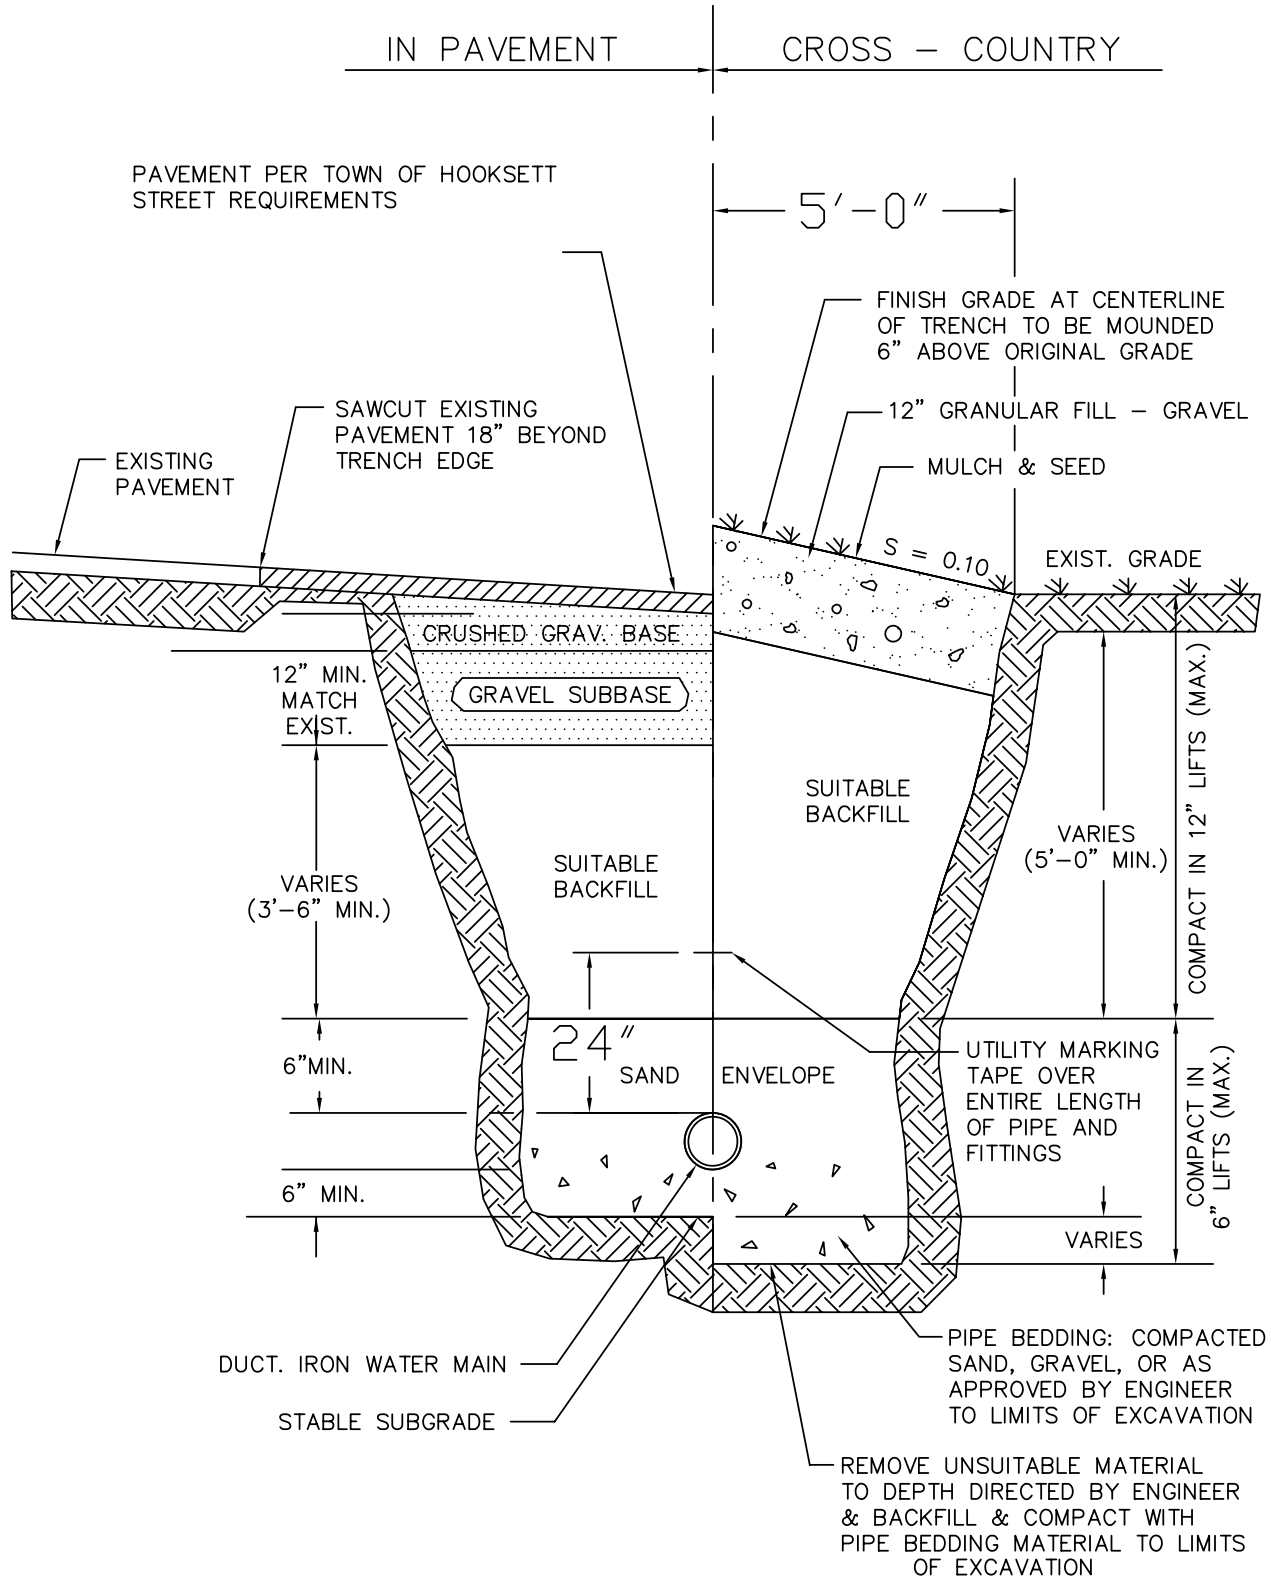

BURIAL DEPTH 5'–6": MAXIMUM DEPTH 8'–0"

LEGEND SYMBOL	CENTRAL HOOKSETT WATER PRECINCT	DRAWN BY	SCALE NONE
	TYPICAL WATER MAIN TRENCH	DESIGNED BY	LAST REVISION DEC. 8, 1994
	DETAIL CLASS.: STANDARD	CHECKED BY	DETAIL NO. TYP A–1